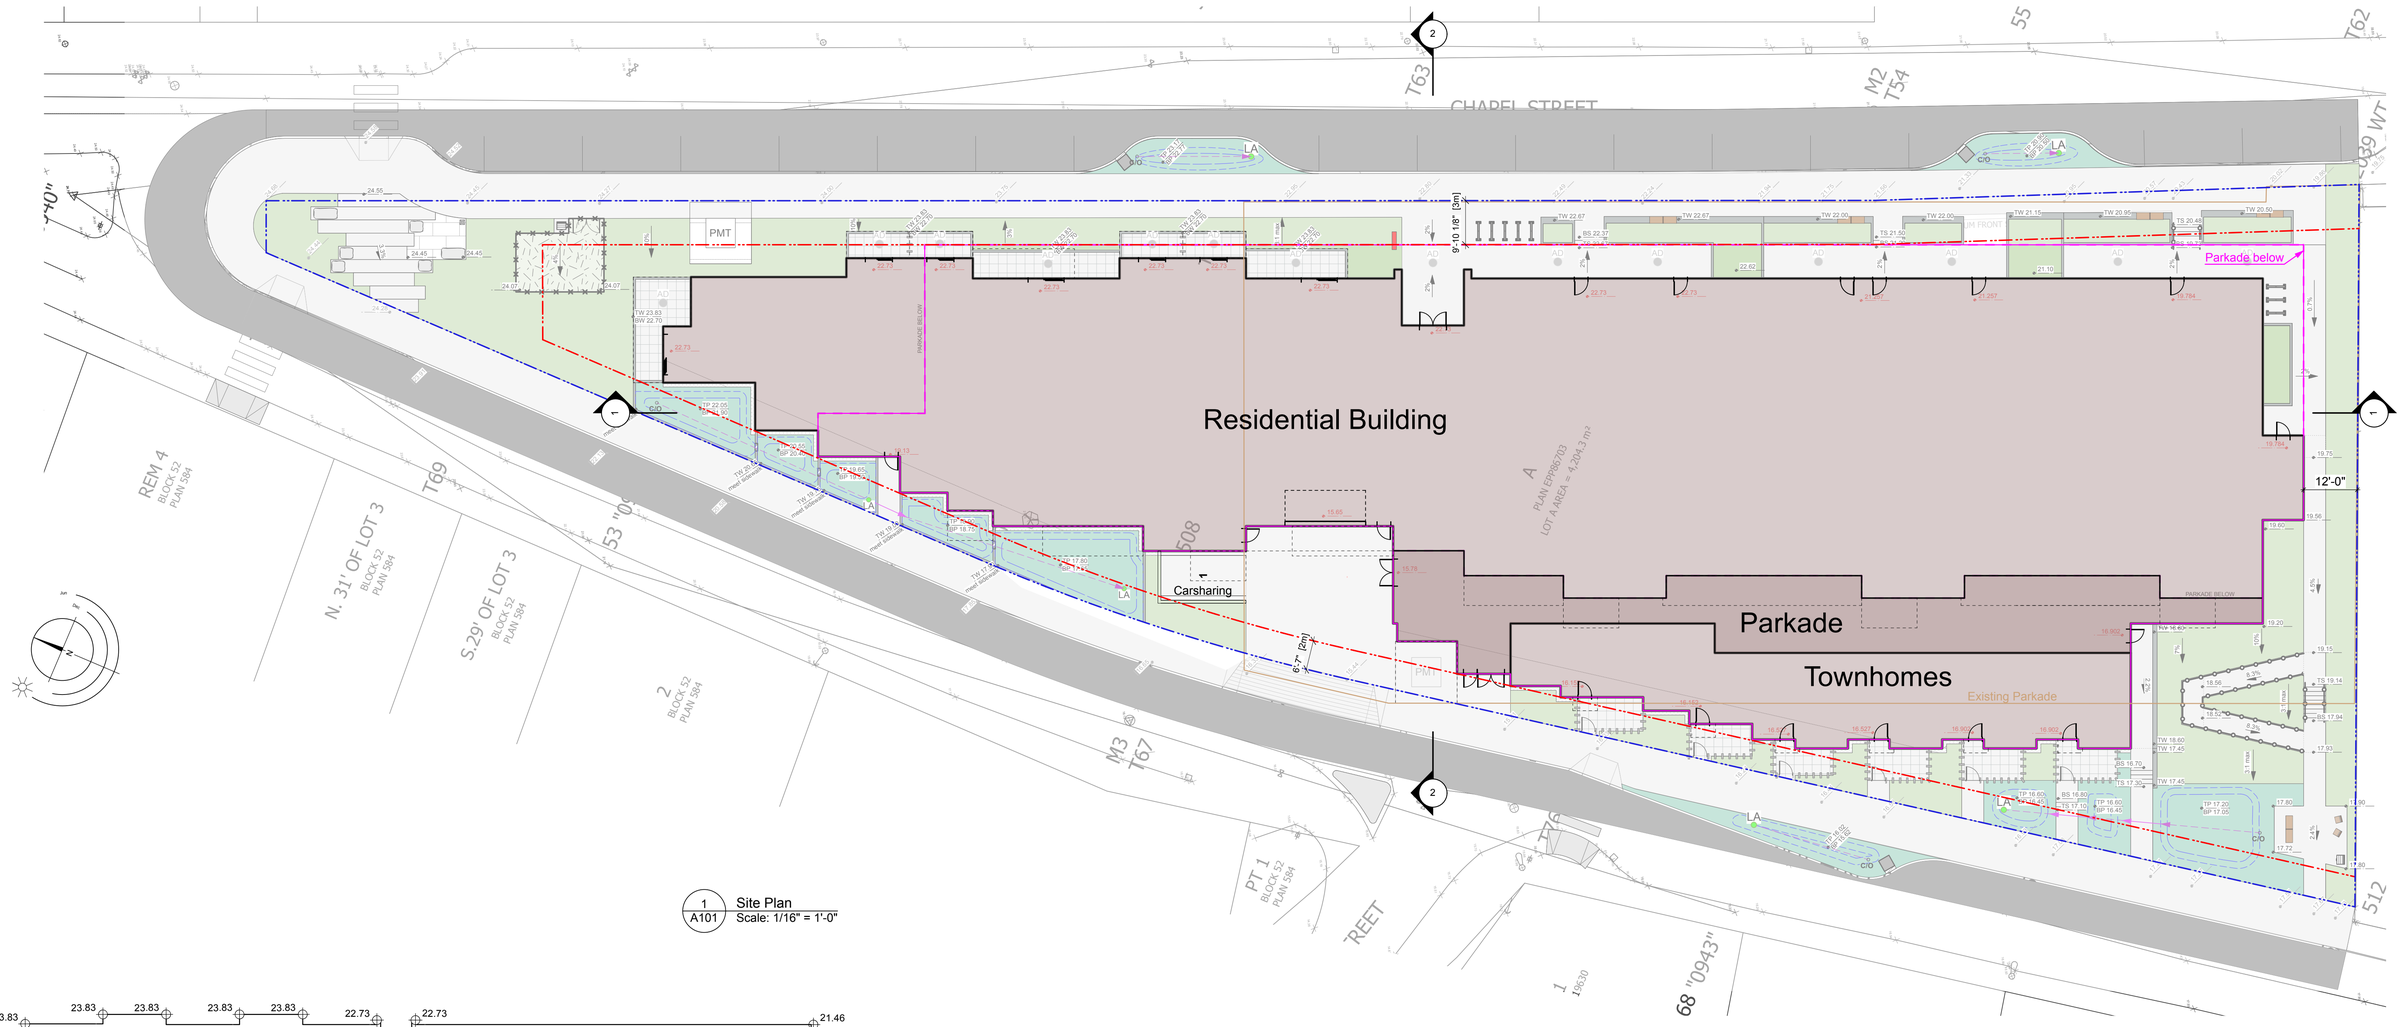

1 A101 Site Plan
Scale: 1/16" = 1'-0"

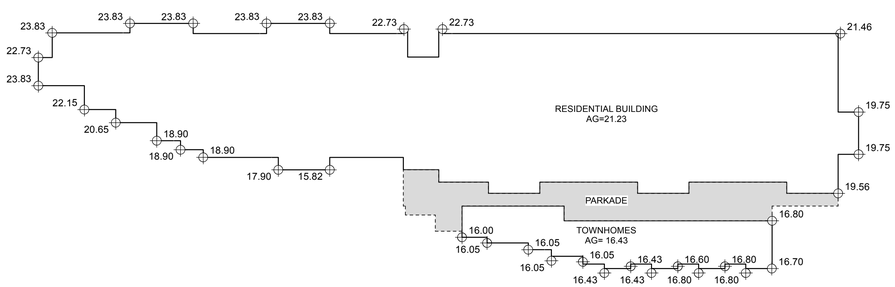

Nanaimo, BC
23Jul24

77 Chapel Street

RECEIVED
DP1350
2024-JUL-25
Current Planning

Site plan A101

1/16" = 1'0"
2024-07-23

dHKarchitects

dHKa