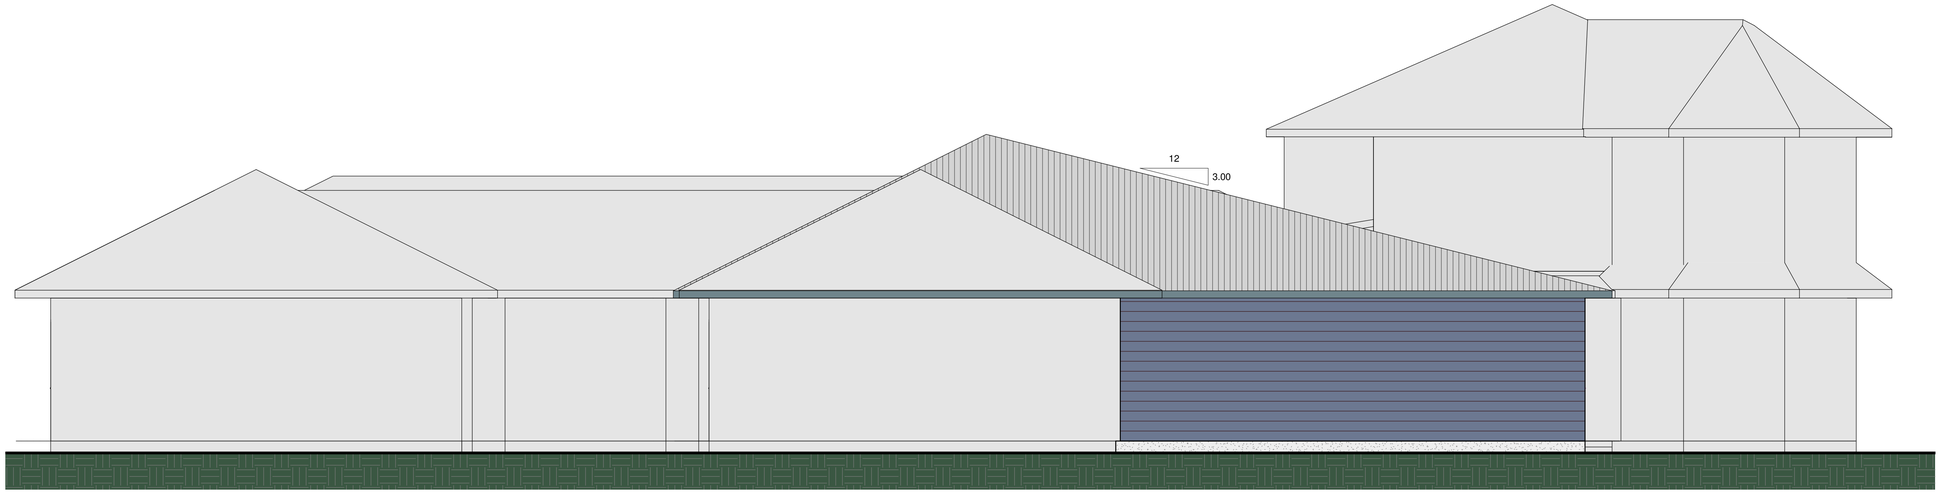

SIDE ELEVATION
1/4" = 1'-0"

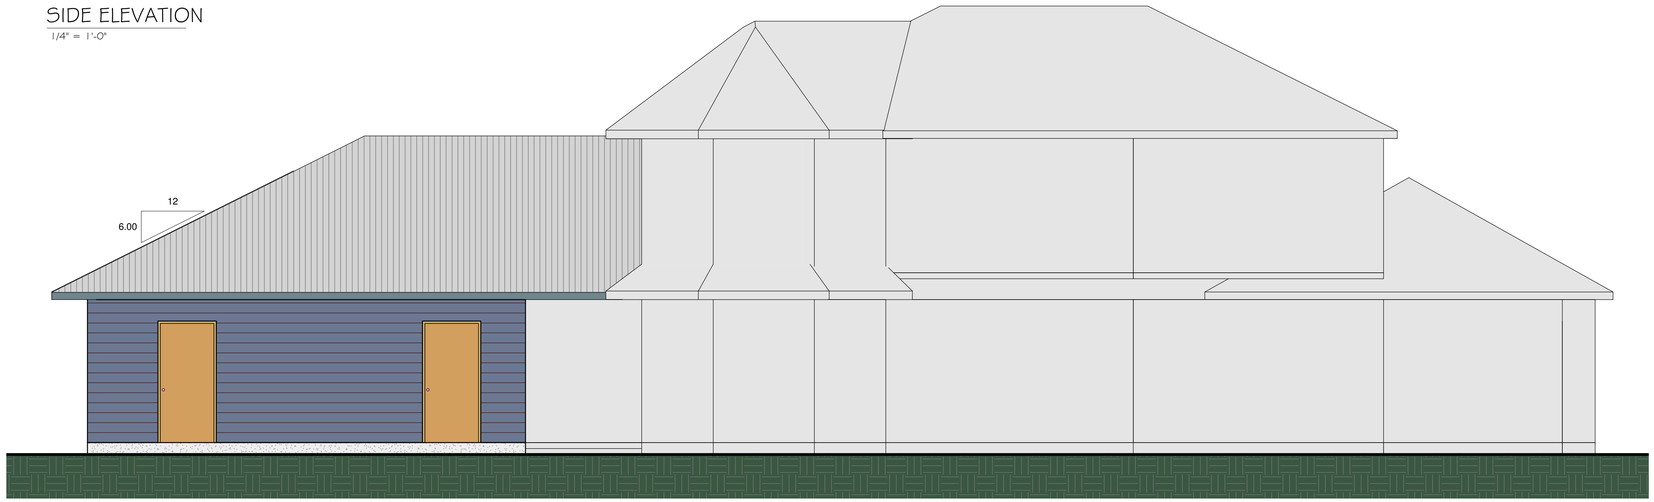

FRONT ELEVATION
1/4" = 1'-0"

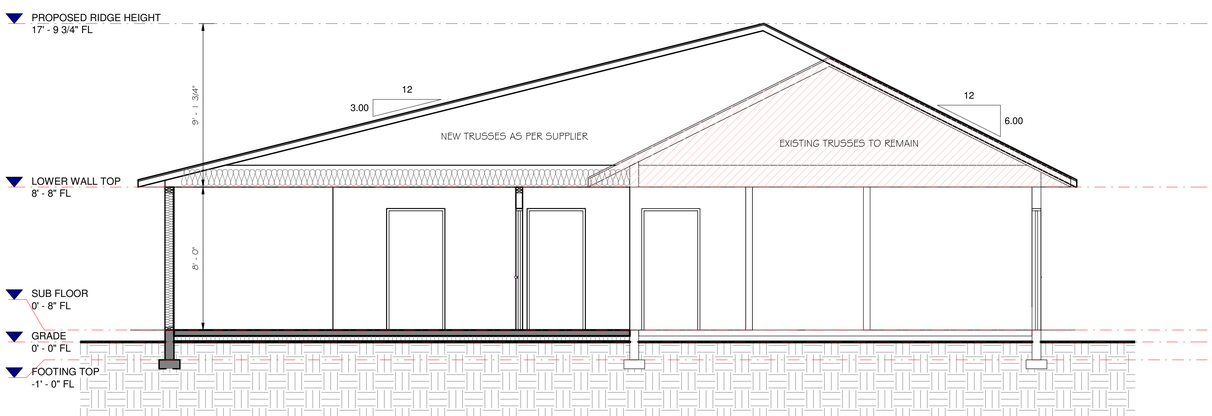

SECTION
1/4" = 1'-0"

RECEIVED
RA511
2024-SEP-17
Current Planning

Revisions

© Copyright reserved. As instruments of service, these plans and designs are and at all times remain the property of Anderson Greenplan Ltd. To be used once for the project shown and may not be reproduced without written permission.

KEEPING HOUSE ADDITION
2263 JINGLE POT ROAD

Greenplan
designing with nature
1655 Cedar Road
Nanaimo, B.C.
(250) 722-3456
www.greenplan.ca
info@greenplan.ca

Designed | Drawn | Checked

Date
08/02/20222

Project
22053

Drawing #
22053-0802-71

Scale
1/4" = 1'-0"

Sheet Title
ELEVATIONS AND SECTION

Sheet #
A4