SCHEDULE A

BRITISH COLUMBIA LAND SURVEYOR'S PROPOSED SUBDIVISION SKETCH PLAN OF: PARCEL A (DD 383621i) AND PARCEL B (DD 393727i) OF LOT 1; LOT 4, LOT 6, LOT 8, EXCEPT THE EASTERLY 66' THEREOF; AND THE EASTERLY 66' OF LOT 8; ALL WITHIN BLOCK 16, NEWCASTLE TOWNSITE, SECTION 1, NANAIMO DISTRICT, PLAN 584

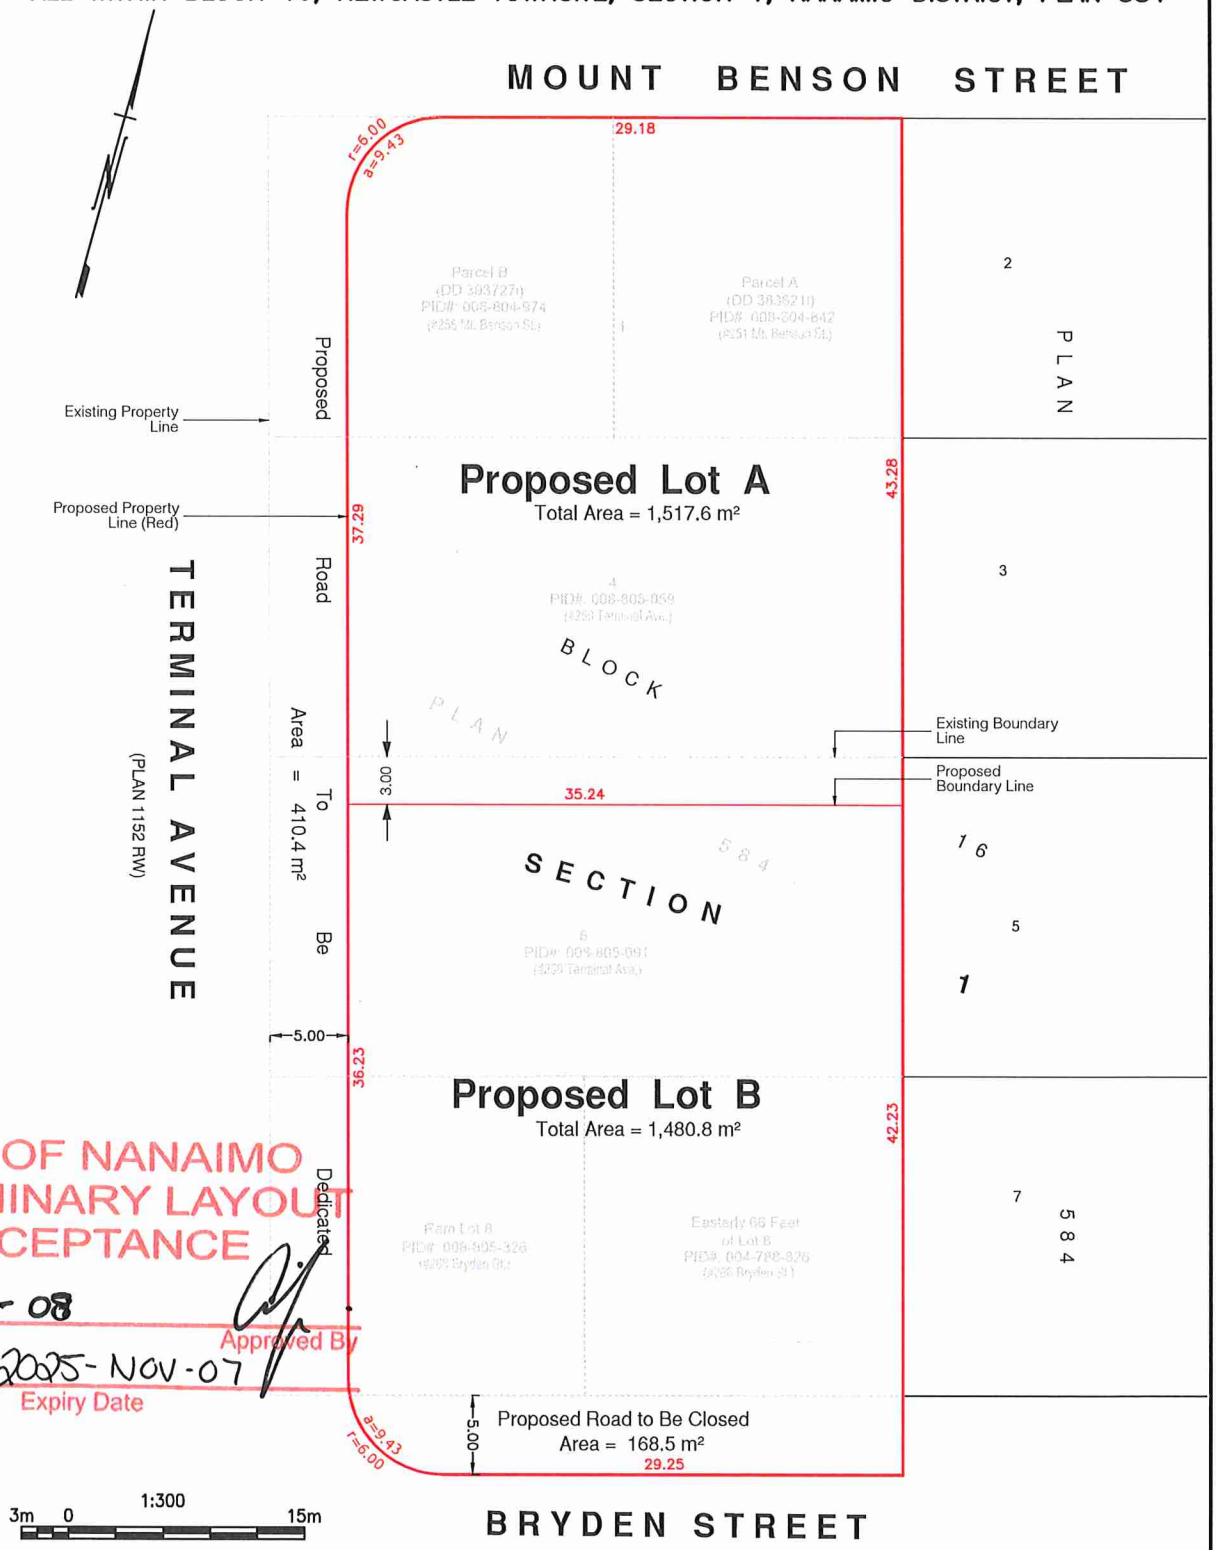

CITY OF NANAIMO
PRELIMINARY LAYOUT ACCEPTANCE
2024-NOV-08
Date
Approved By
2025-NOV-07
Expiry Date

THIS PLAN SHALL NOT BE USED TO DEFINE PROPERTY BOUNDARIES. WE DO NOT EXCEPT ANY RESPONSIBILITY FOR UNAUTHORIZED USE.

PROPERTY LINES ARE BASED OFF OF EXISTING LAND TITLE OFFICE RECORDS PARCEL DIMENSIONS AND AREAS ARE SUBJECT TO CHANGE BASED ON FIELD SURVEY

THES PARCELS MAY HAVE LEGAL CHARGES AND/OR ENCUMBRANCES THAT ARE NOT IDENTIFIED. CHECK THE CURRENT STATE OF THE REGISTERED TITLES IN THE LAND TITLE OFFICE.

RECEIVED
2024-SEP-05
SUB01513
Subdivision Section

CERTIFIED CORRECT :
Mitchell Lasseur
2023-12-16
B.C.L.S. #962

UNDERHILL GEOMATICS LTD.
ENGINEERS AND SURVEYORS
VICTORIA, BC
TEL. (250) 871-4599

© Underhill & Underhill

V23CV153-PSUB

FILE NO. V23CV153-PSUB-R0.DWG
DRAWN BY: M. Lasseur, BCLS